PROJECT LOCATION MAP

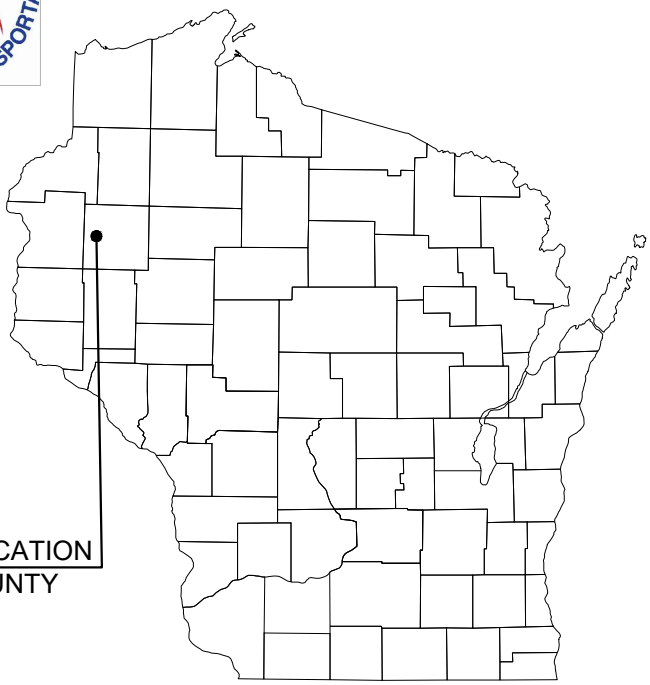
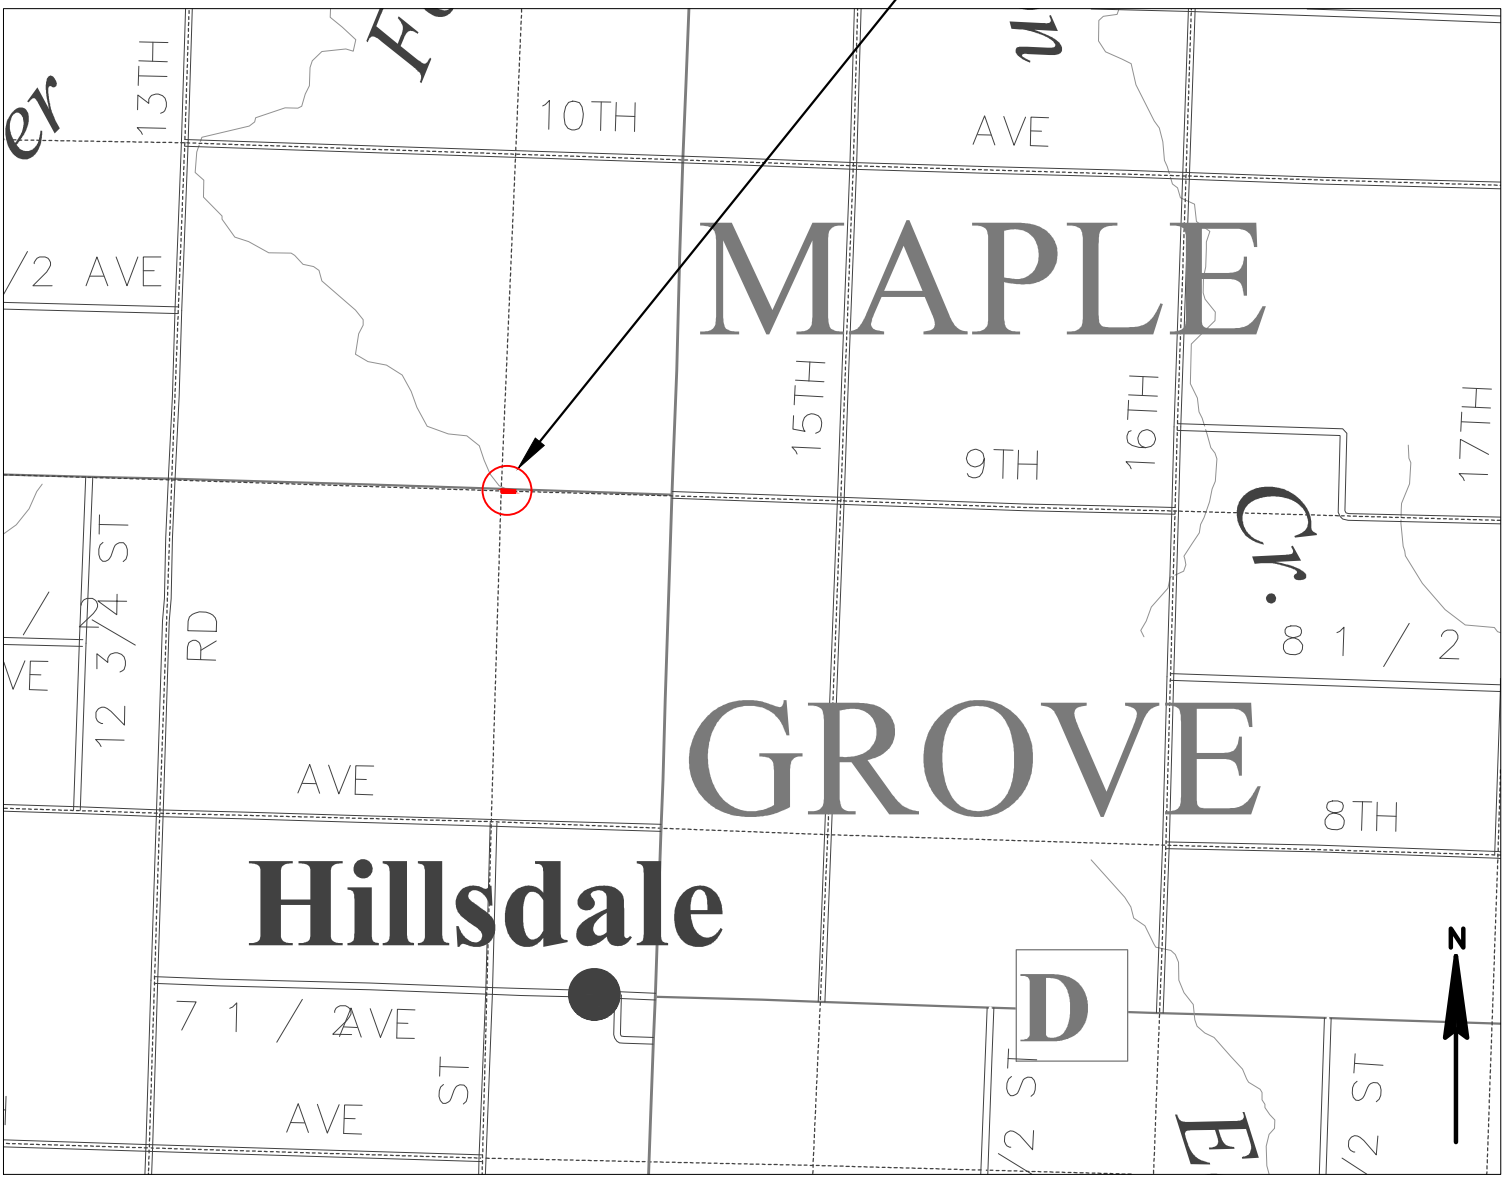
DESIGN PROJECT ID: 8827-00-00
CONSTRUCTION ID: 8827-00-70
ARLAND - HILLSDALE
FOUR MILE CREEK BRIDGE B-03-0211
CTH D
BARRON COUNTY